University and Fourth roadway improvements

(County roads 36 and 37)

CONCEPTUAL DESIGN - OPTION A

2-WAY SEPARATED BIKEWAY ON UNIVERSITY AVE SE
1-WAY BUFFERED BIKE LANE ON 4TH ST SE

DRAFT 6/7/2021

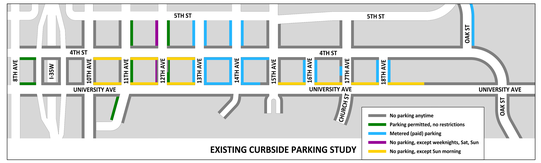

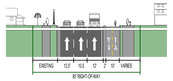

UNIVERSITY AVE TYPICAL SECTION:
Curb-protected 2-way Bike Facility

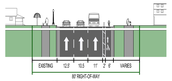

4TH ST TYPICAL SECTION:
Buffer-separated Bike Lane

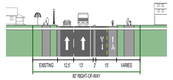

UNIVERSITY AVE TYPICAL SECTION:
Curb-protected 2-way Bike Facility with 2 Traffic Lanes

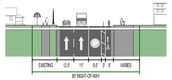

4TH ST TYPICAL SECTION:
Parking-separated Bike Lane with 2 Traffic Lanes

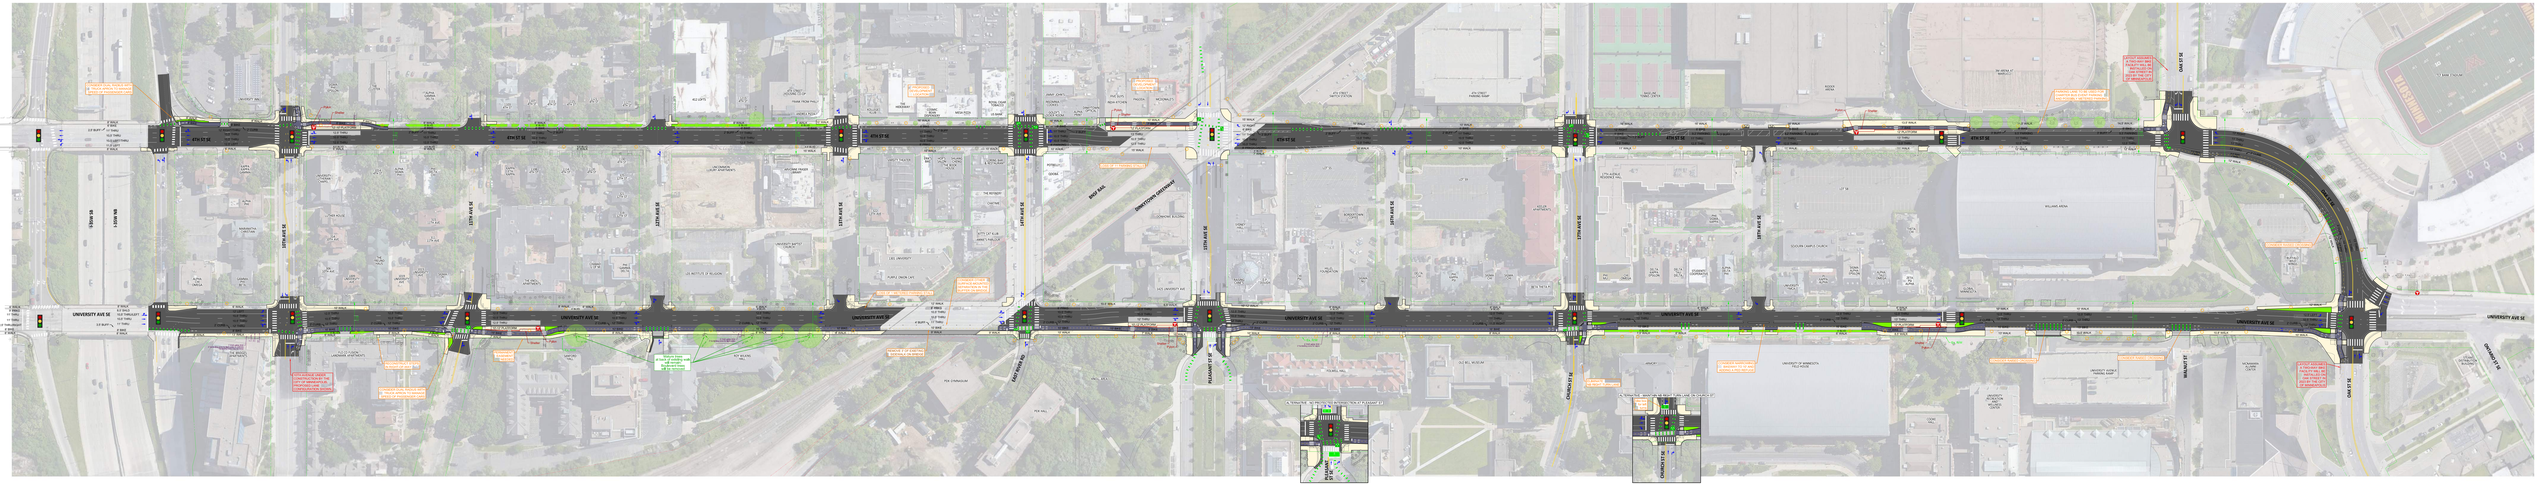
4TH ST SE
UNIVERSITY AVE SE
MAIN ST
10TH AVE SE
11TH AVE SE
12TH AVE SE
13TH AVE SE
14TH AVE SE
15TH AVE SE
16TH AVE SE
17TH AVE SE
18TH AVE SE
19TH AVE SE
CHURCH ST SE
OAK ST SE
WALNUT ST SE
WILLIAMS ARENA
GOLDEN TEMPLE CHURCH
UNIVERSITY OF MINNESOTA - TWIN CITIES
