# University and Fourth roadway improvements

(County roads 36 and 37)

## CONCEPTUAL DESIGN - OPTION B

1-WAY SEPARATED BIKE LANES
ON UNIVERSITY AVE SE AND 4TH ST SE

DRAFT 6/7/2021

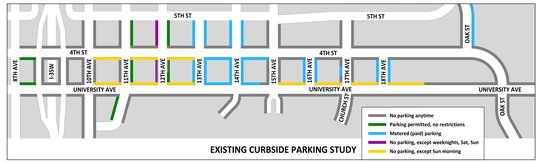


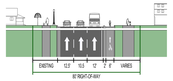


UNIVERSITY AVE TYPICAL SECTION:
Curb-protected Bike Lane

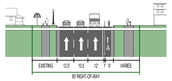


4TH ST TYPICAL SECTION:
Curb-separated Bike Lane

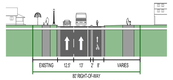


UNIVERSITY AVE TYPICAL SECTION:
Curb-protected Bike Lane with 2 Traffic Lanes

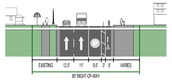


4TH ST TYPICAL SECTION:
Parking-separated Bike Lane with 2 Traffic Lanes

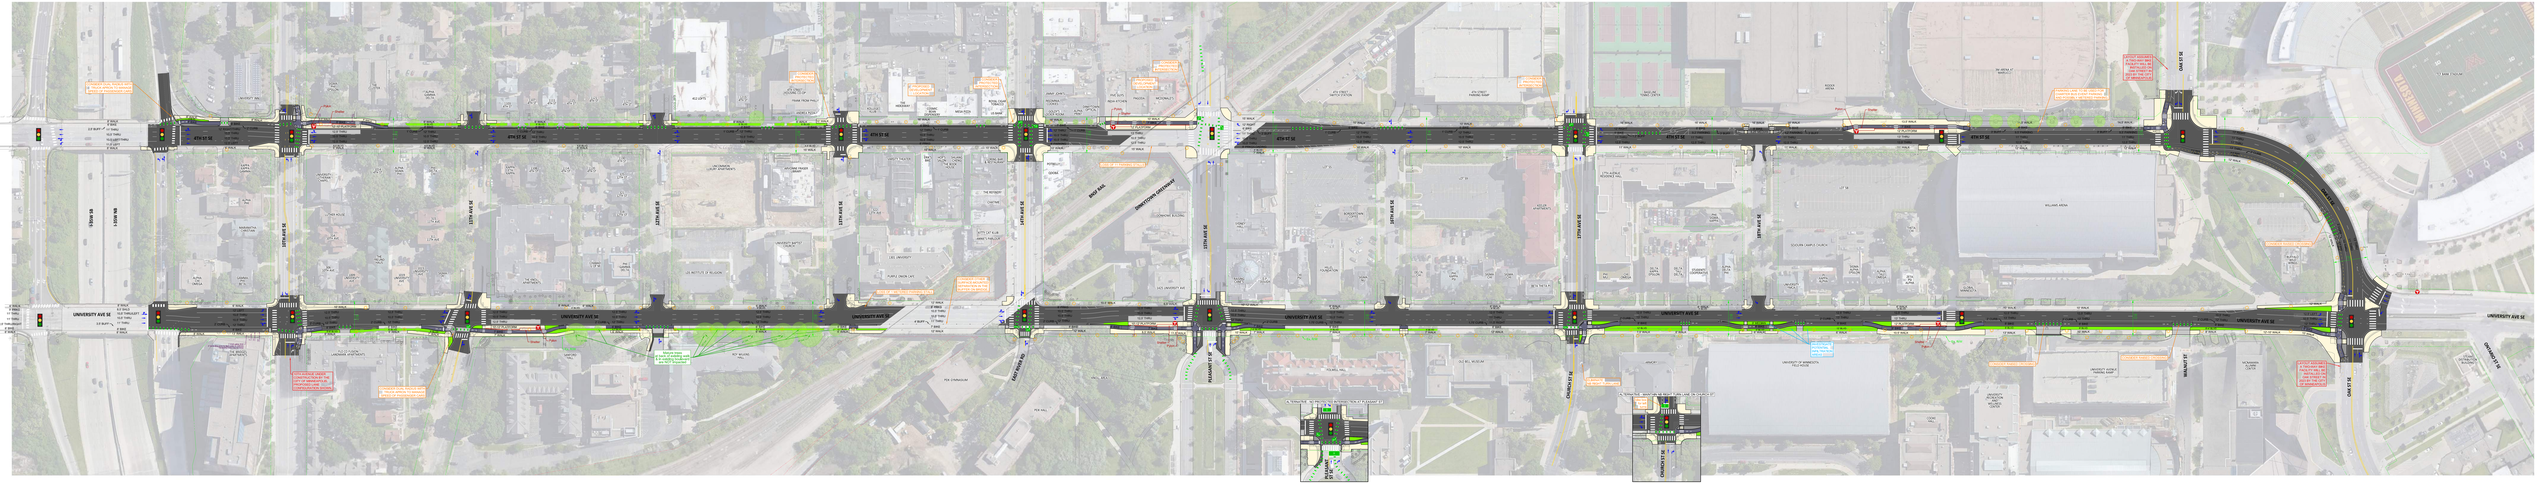
4TH ST SE
UNIVERSITY AVE SE
MAIN ST
5TH AVE SE
10TH AVE SE
11TH AVE SE
12TH AVE SE
13TH AVE SE
14TH AVE SE
15TH AVE SE
16TH AVE SE
17TH AVE SE
18TH AVE SE
19TH AVE SE
OAK ST SE
CHURCH ST SE
WALNUT ST SE
PILLSBURY ST SE
EAST RIVER RD
DOWNTOWN EASTBANK
BIKE RAIL
WILLARD ARENA
GOLDEN CAMPUS CHURCH
UNIVERSITY OF MINNESOTA FIELD HOUSE
LAUDERDALE ACADEMY
LAUDERDALE ACADEMY
LAUDERDALE ACADEMY